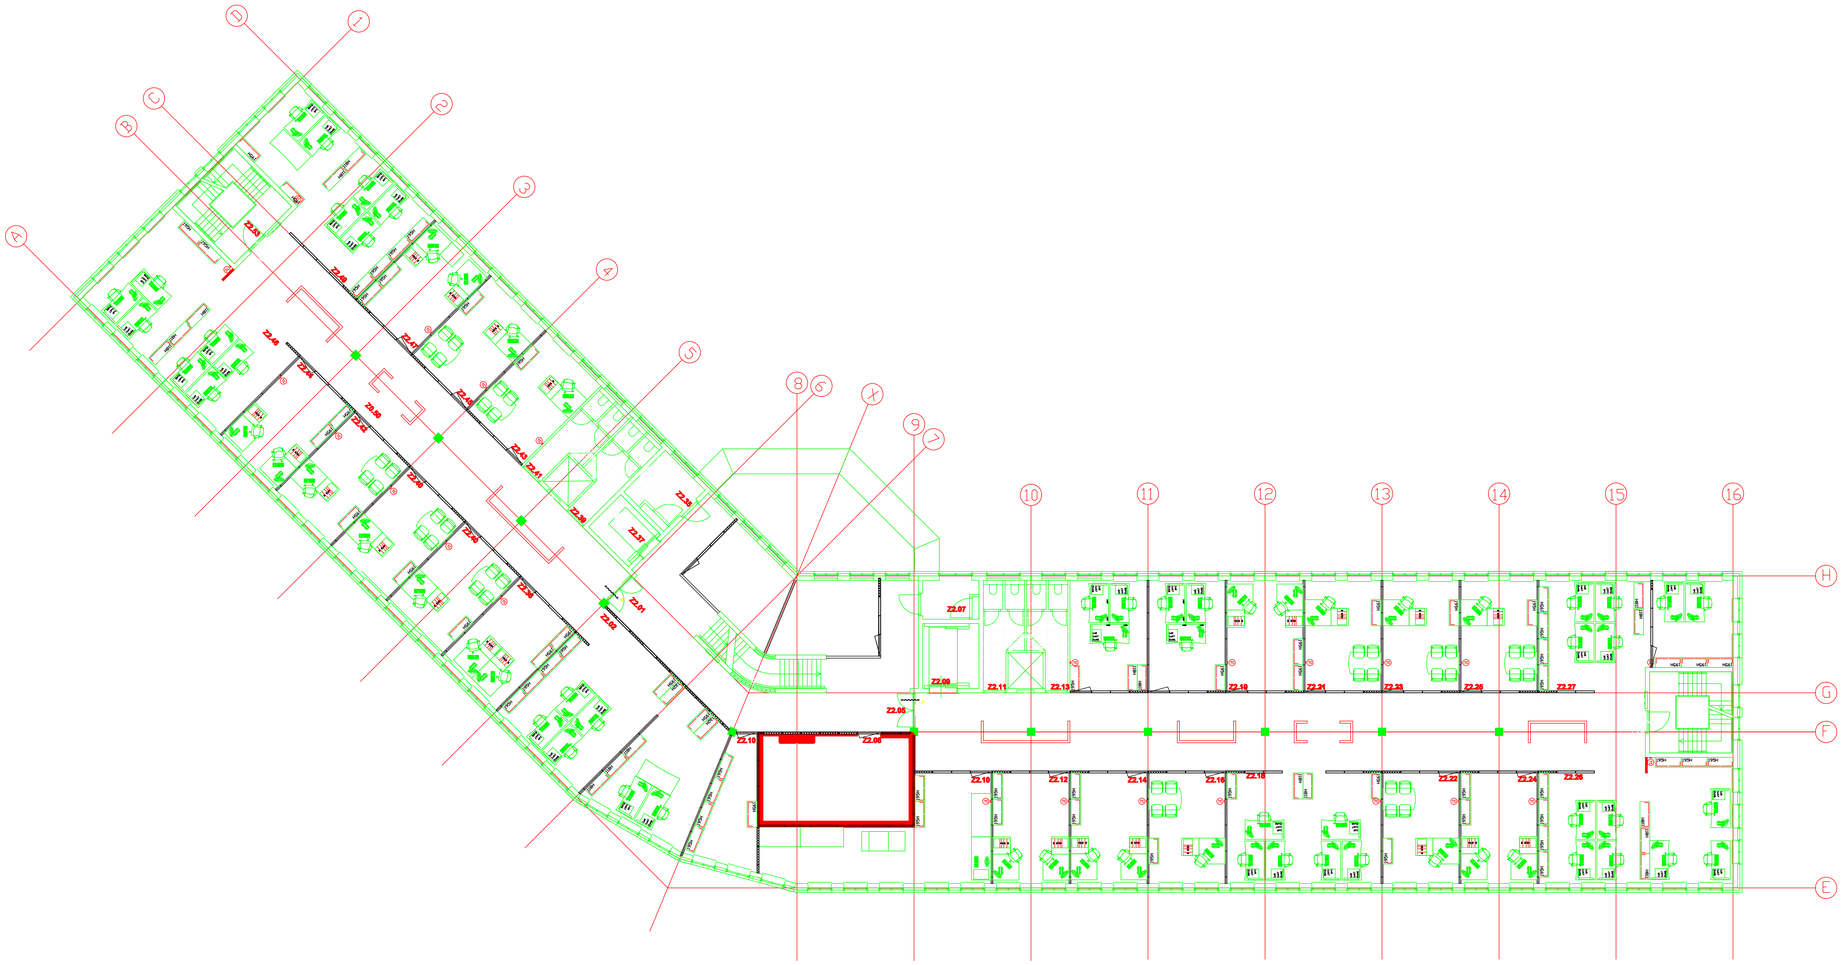

GENERAL REMARKS

LEGEND

ROOM NUMBERS

ACCOMPANYING DRAWINGS

- 1142001 rev 9
- 1142002 rev 9
- 1142004 rev 9

SITE DRAWING

Rev.	Date	Description	Drawn by	Chkd	Sec
A	25/05/05	FOR PERMIT	WS	CS	PD
B	10/05/05	FINAL	WS	CS	PD
C	29/04/05	FINAL	WS	CS	PD
D	20/04/05	FOR COMMENTS	WS	CS	PD
E	12/04/05	FOR COMMENTS	WS	CS	PD
F	11/04/05	FOR COMMENTS	WS	CS	PD
G	05/04/05	FOR COMMENTS	WS	CS	PD
H	31/03/05	FOR COMMENTS	WS	CS	PD
I	29/03/05	TYPICAL	WS	CS	PD
J	15/03/05	TYPICAL	WS	CS	PD

Client: CENTOCOR BV

Project: INTERIOR DESIGN Z-BUILDING

TEBODIN Consultants & Engineers

Title: LAYOUT LEVEL 2
1/100
BUILDINGS & TELECOM
THE HAGUE

Branch office	Dept	Scale	Size	Ordernumber	Sub	Drawingnumber	Std	ef
THE HAGUE	11	1:100	A-0	34049	00	1142003	1	I